


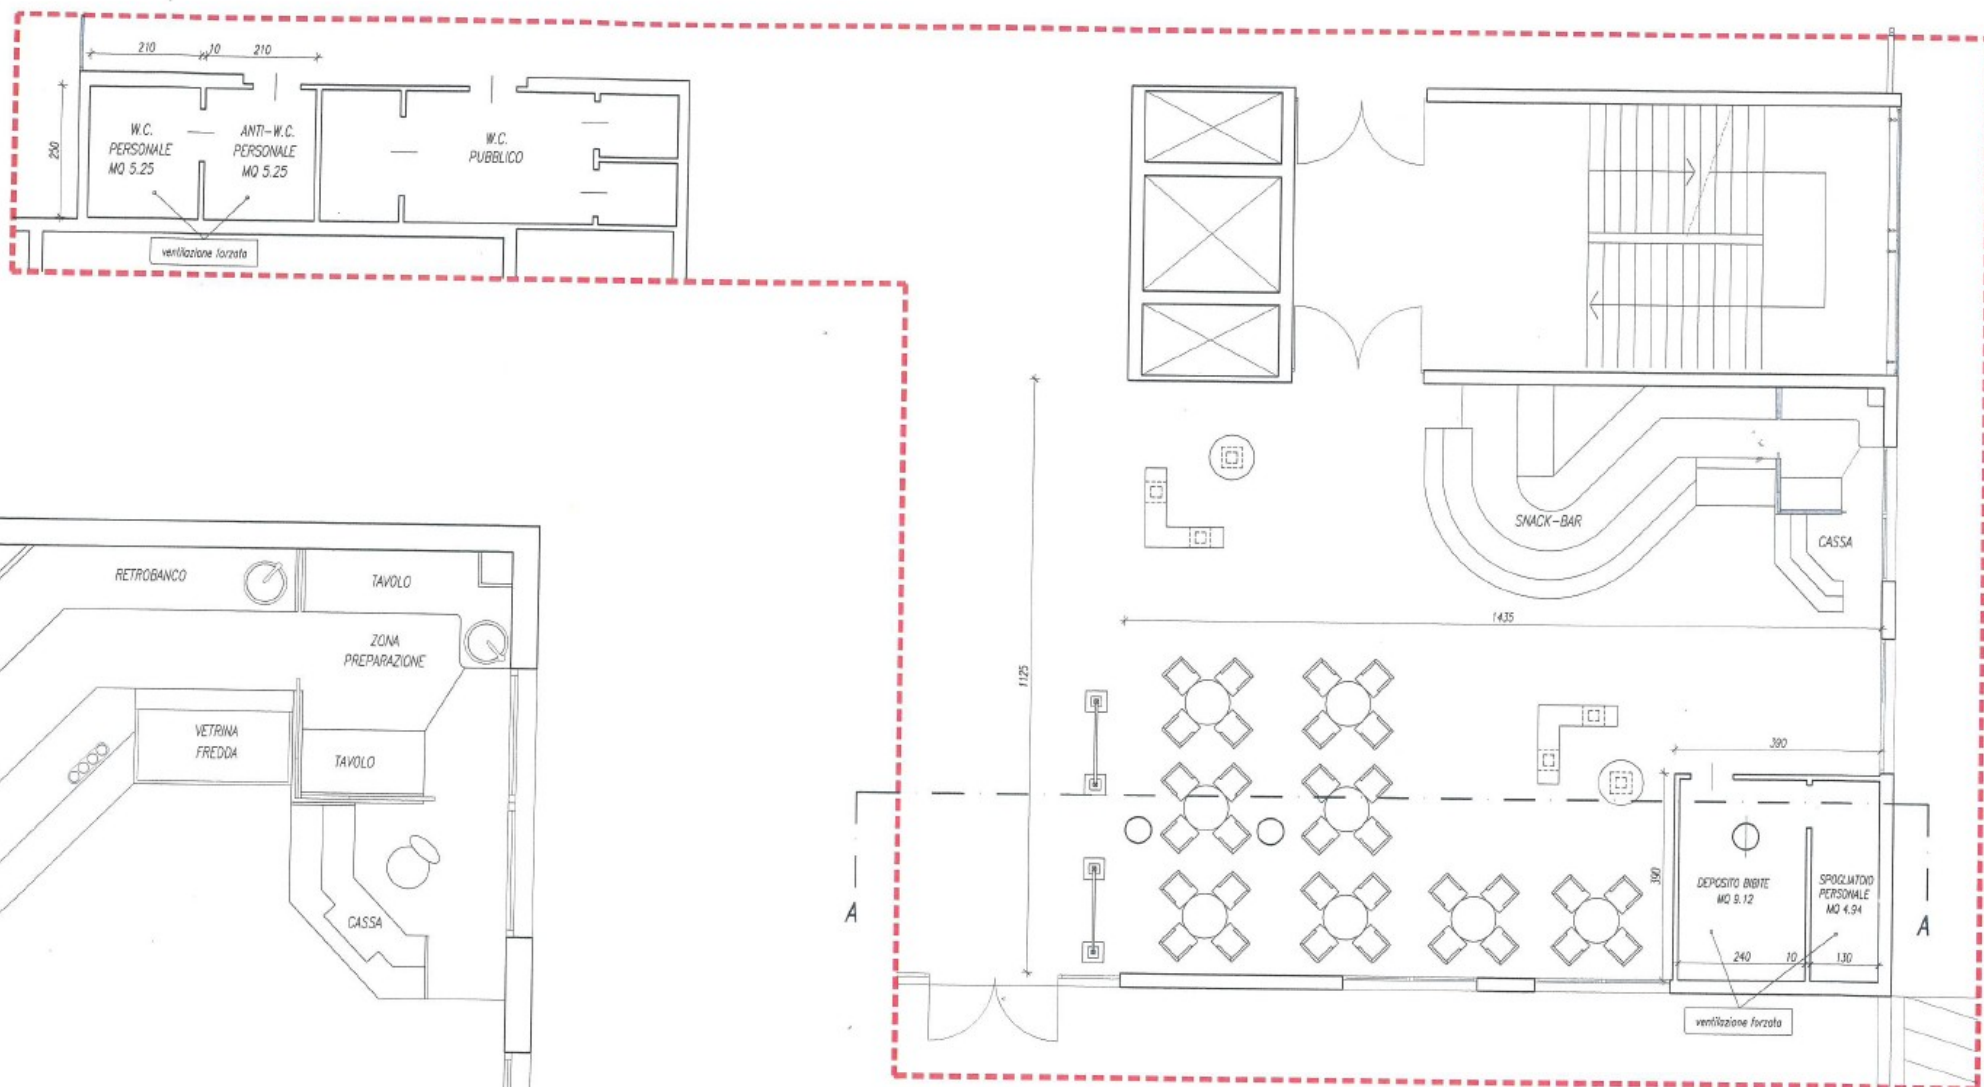

SCALA 1:50

PLANIMETRIA LOCALE - SCALA 1:100

